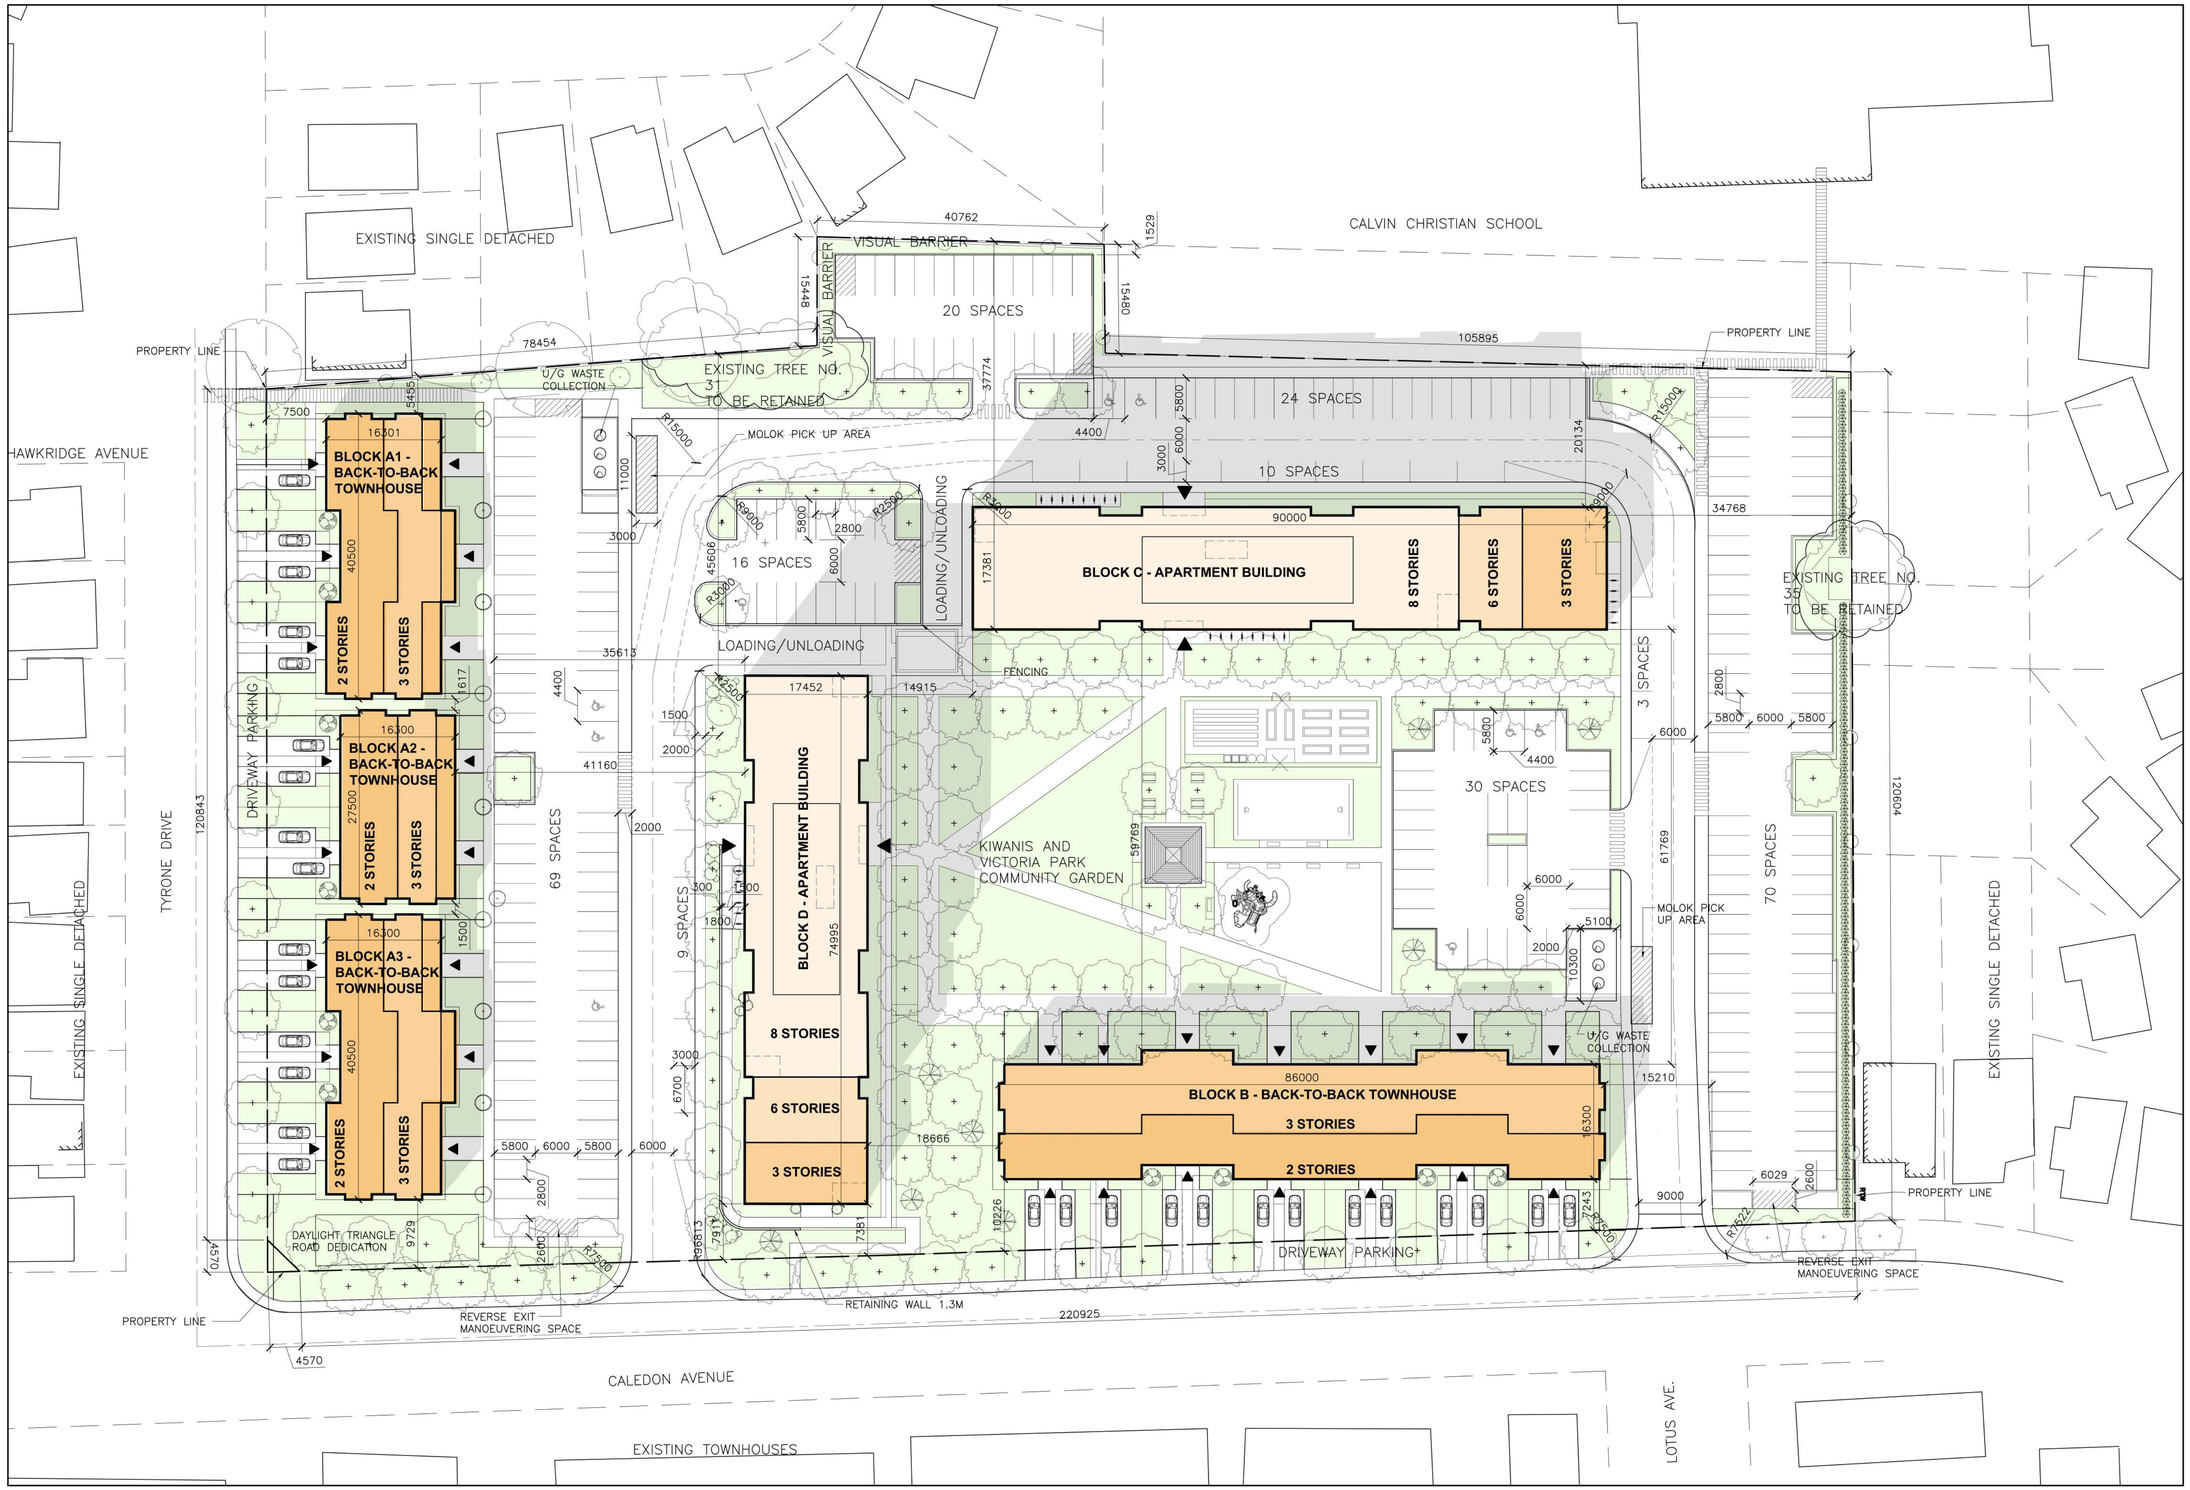

1 / A001 SITE PLAN

Scale 1 : 400

PROJECT LOGO

TRUE NORTH | CONSTRUCTION NORTH

KEY PLAN

ISSUE NO.	REV. NO.	DESCRIPTION	DATE (YY/MM/DD)

REVISIONS:

DISCREPANCIES MUST BE REPORTED IMMEDIATELY TO THE ARCHITECT BEFORE PROCEEDING.
ONLY FIGURED DIMENSIONS MUST BE USED.
THE CONTRACTOR MUST CHECK THE DIMENSIONS ON SITE.

THE DRAWING IS PROTECTED BY COPYRIGHT.

ALL DIMENSIONS ARE SHOWN IN MILLIMETERS.

DO NOT SCALE THE DRAWINGS.

mcCallumSather
Westinghouse HQ, 2nd Floor
286 Sanford Ave. N.
Hamilton, ON L8L 6A1
905.526.6700

PROJECT:
60 CALEDON DEVELOPMENT

60 CALEDON AVENUE
HAMILTON, ONTARIO
L9C 3C8

DRAWING TITLE:

DRAWN BY:	DATE DRAWN (YY/MM/DD):
CHECKED BY:	SCALE:

PROJECT NO. 20061

DRAWING NO. A001

ELEVATE_P:\2020\20061\13_ - ISSUE\ + WORKING DRAWINGS\DRAWINGS\00 Caledon Site Plan_v12.dwg
PLOTDATE: May 4, 2021 12:23:36 PM